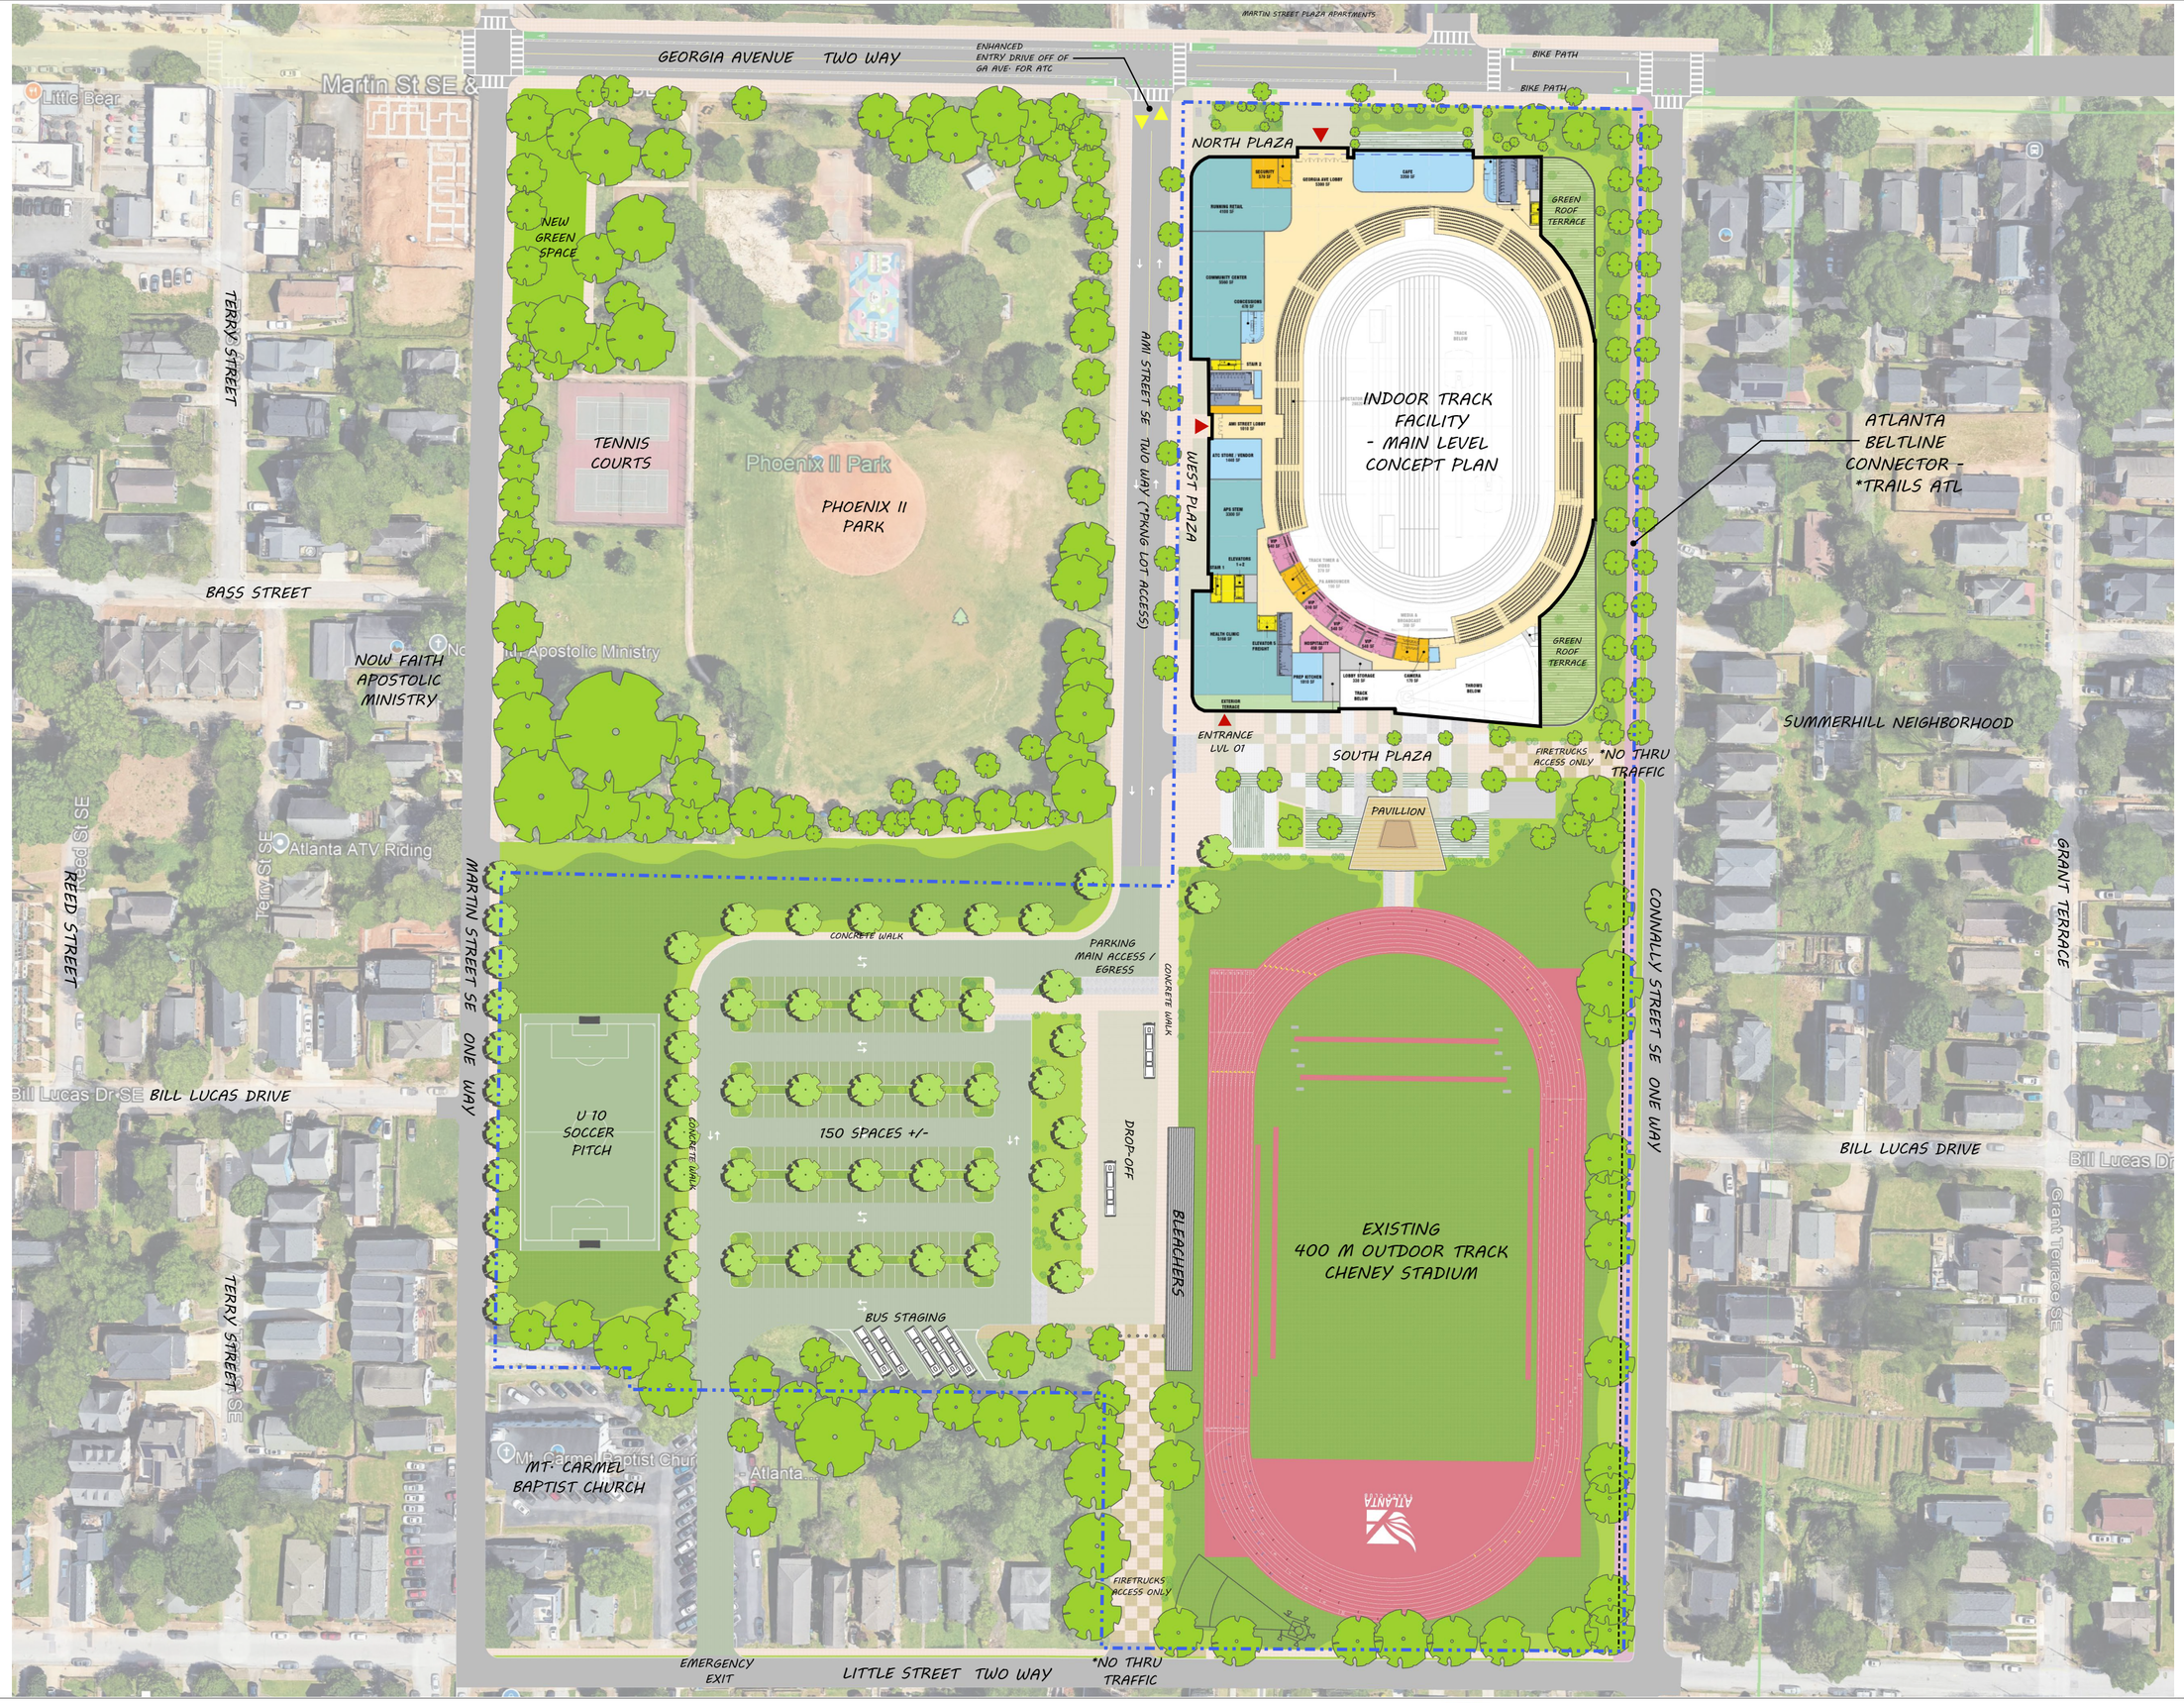

ATLANTA TRACK

GEORGIA AVE
ATLANTA, GA

1:100

SITE PLAN

AUGUST 28, 2026

© 2026, ELKUS | MANFREDI ARCHITECTS